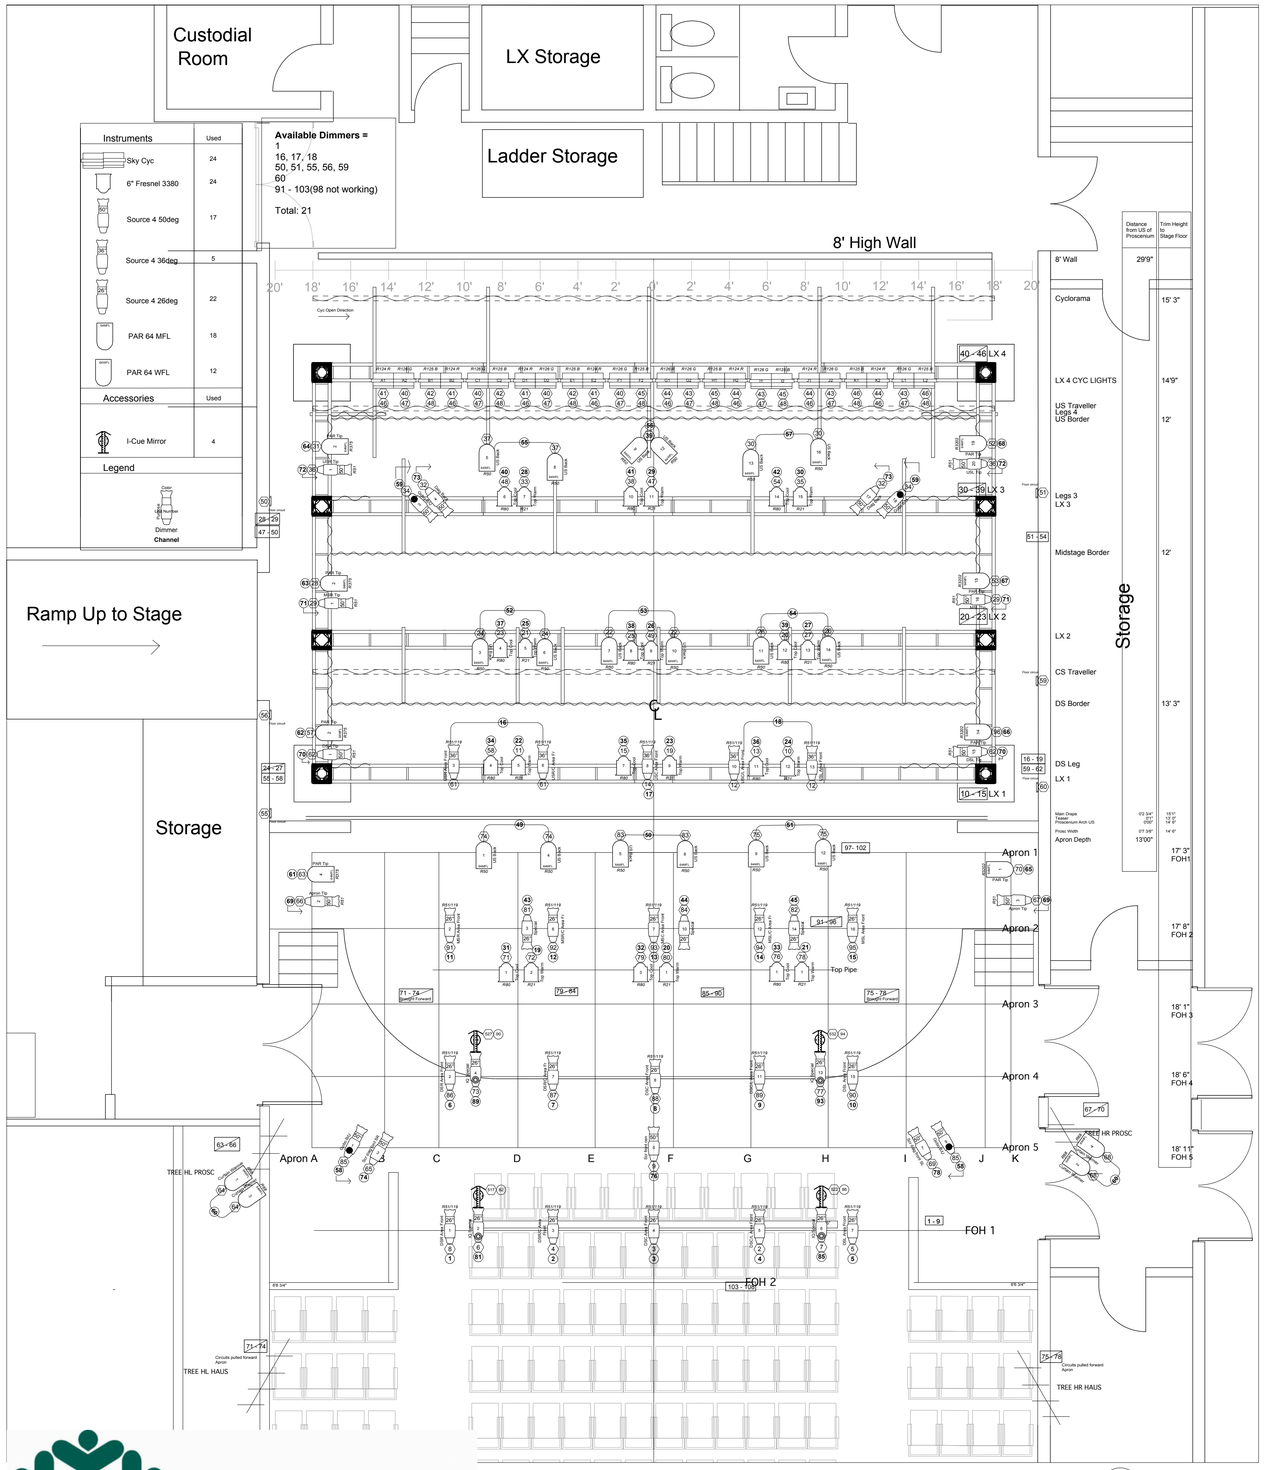

1 House Hang
Scale: 1/4" = 1'-0"

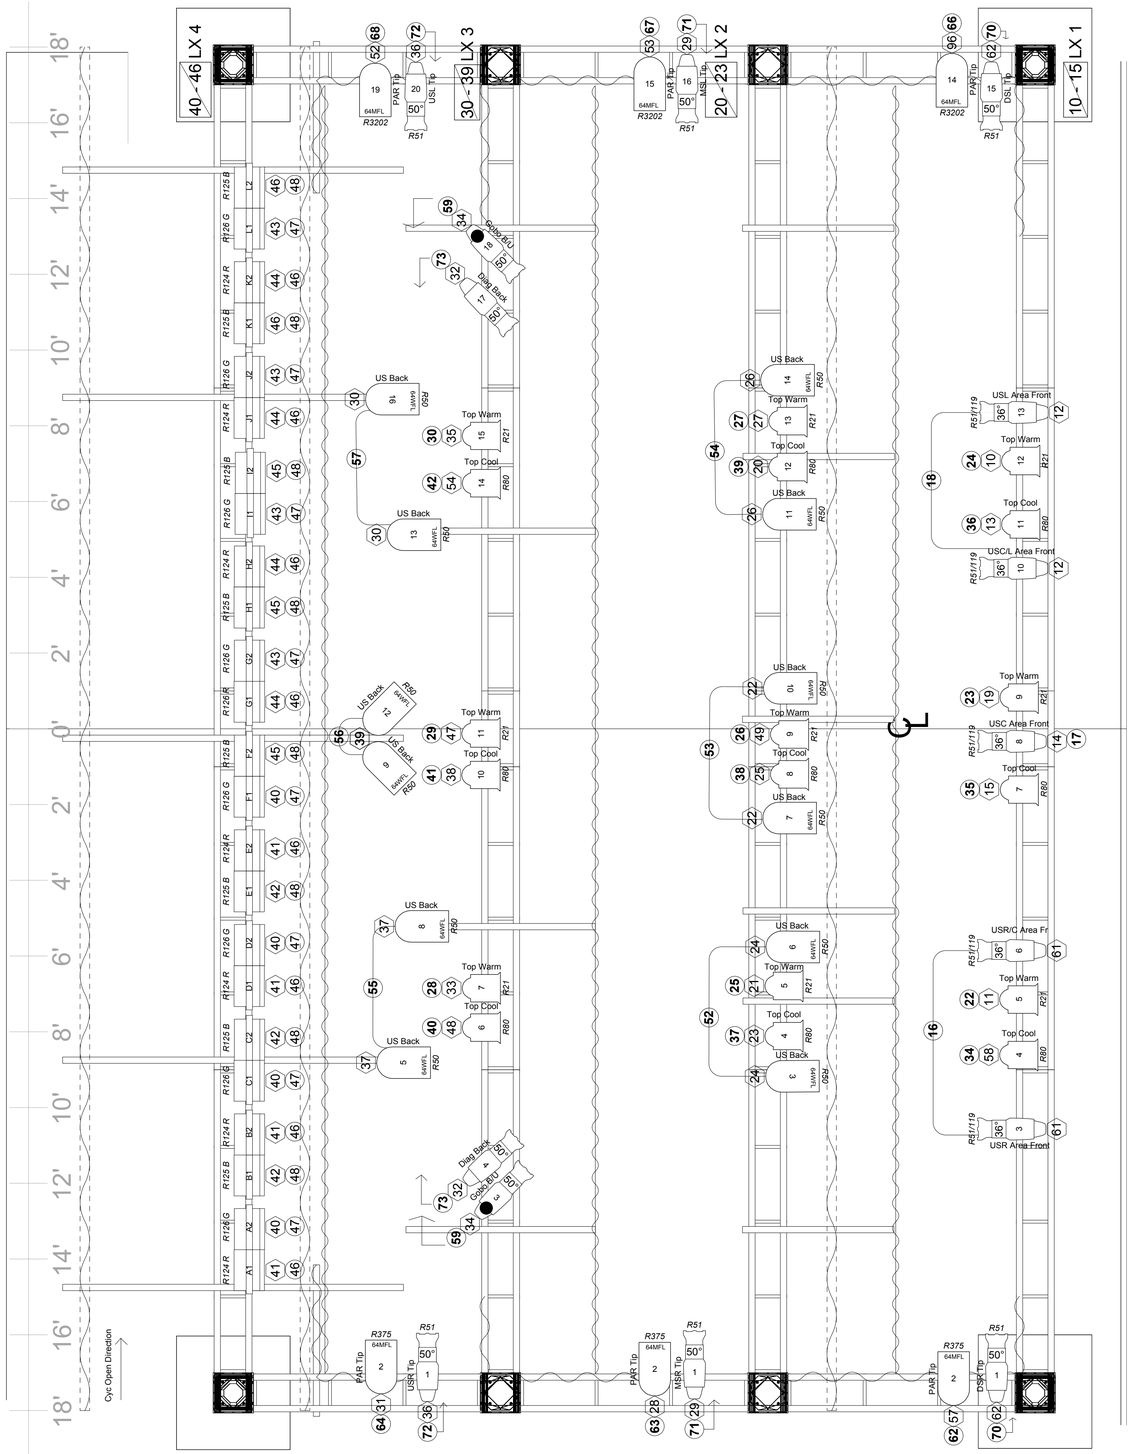

2 CLV Truss
Scale: 1/2" = 1'-0"

City of Burnaby

No.	Date	Issue Notes

Design Firm
SHADBOLT CENTRE FOR THE ARTS
6450 Deer Lake Ave.
Burnaby BC, V5G 2J3
604-205-3022

Consultant

Project Title
JAMES COWAN THEATRE

Sheet Title
HOUSE HANG

Project Manager: Jessica Chambers
Drawn By: SD
Reviewed By: JC
Date: 01/02/12
CAD File Name: JCT 2012 LX.VWX
Project ID
Scale
Sheet No.: 1 of 1